SITE PLAN- *Ground Level Uses*

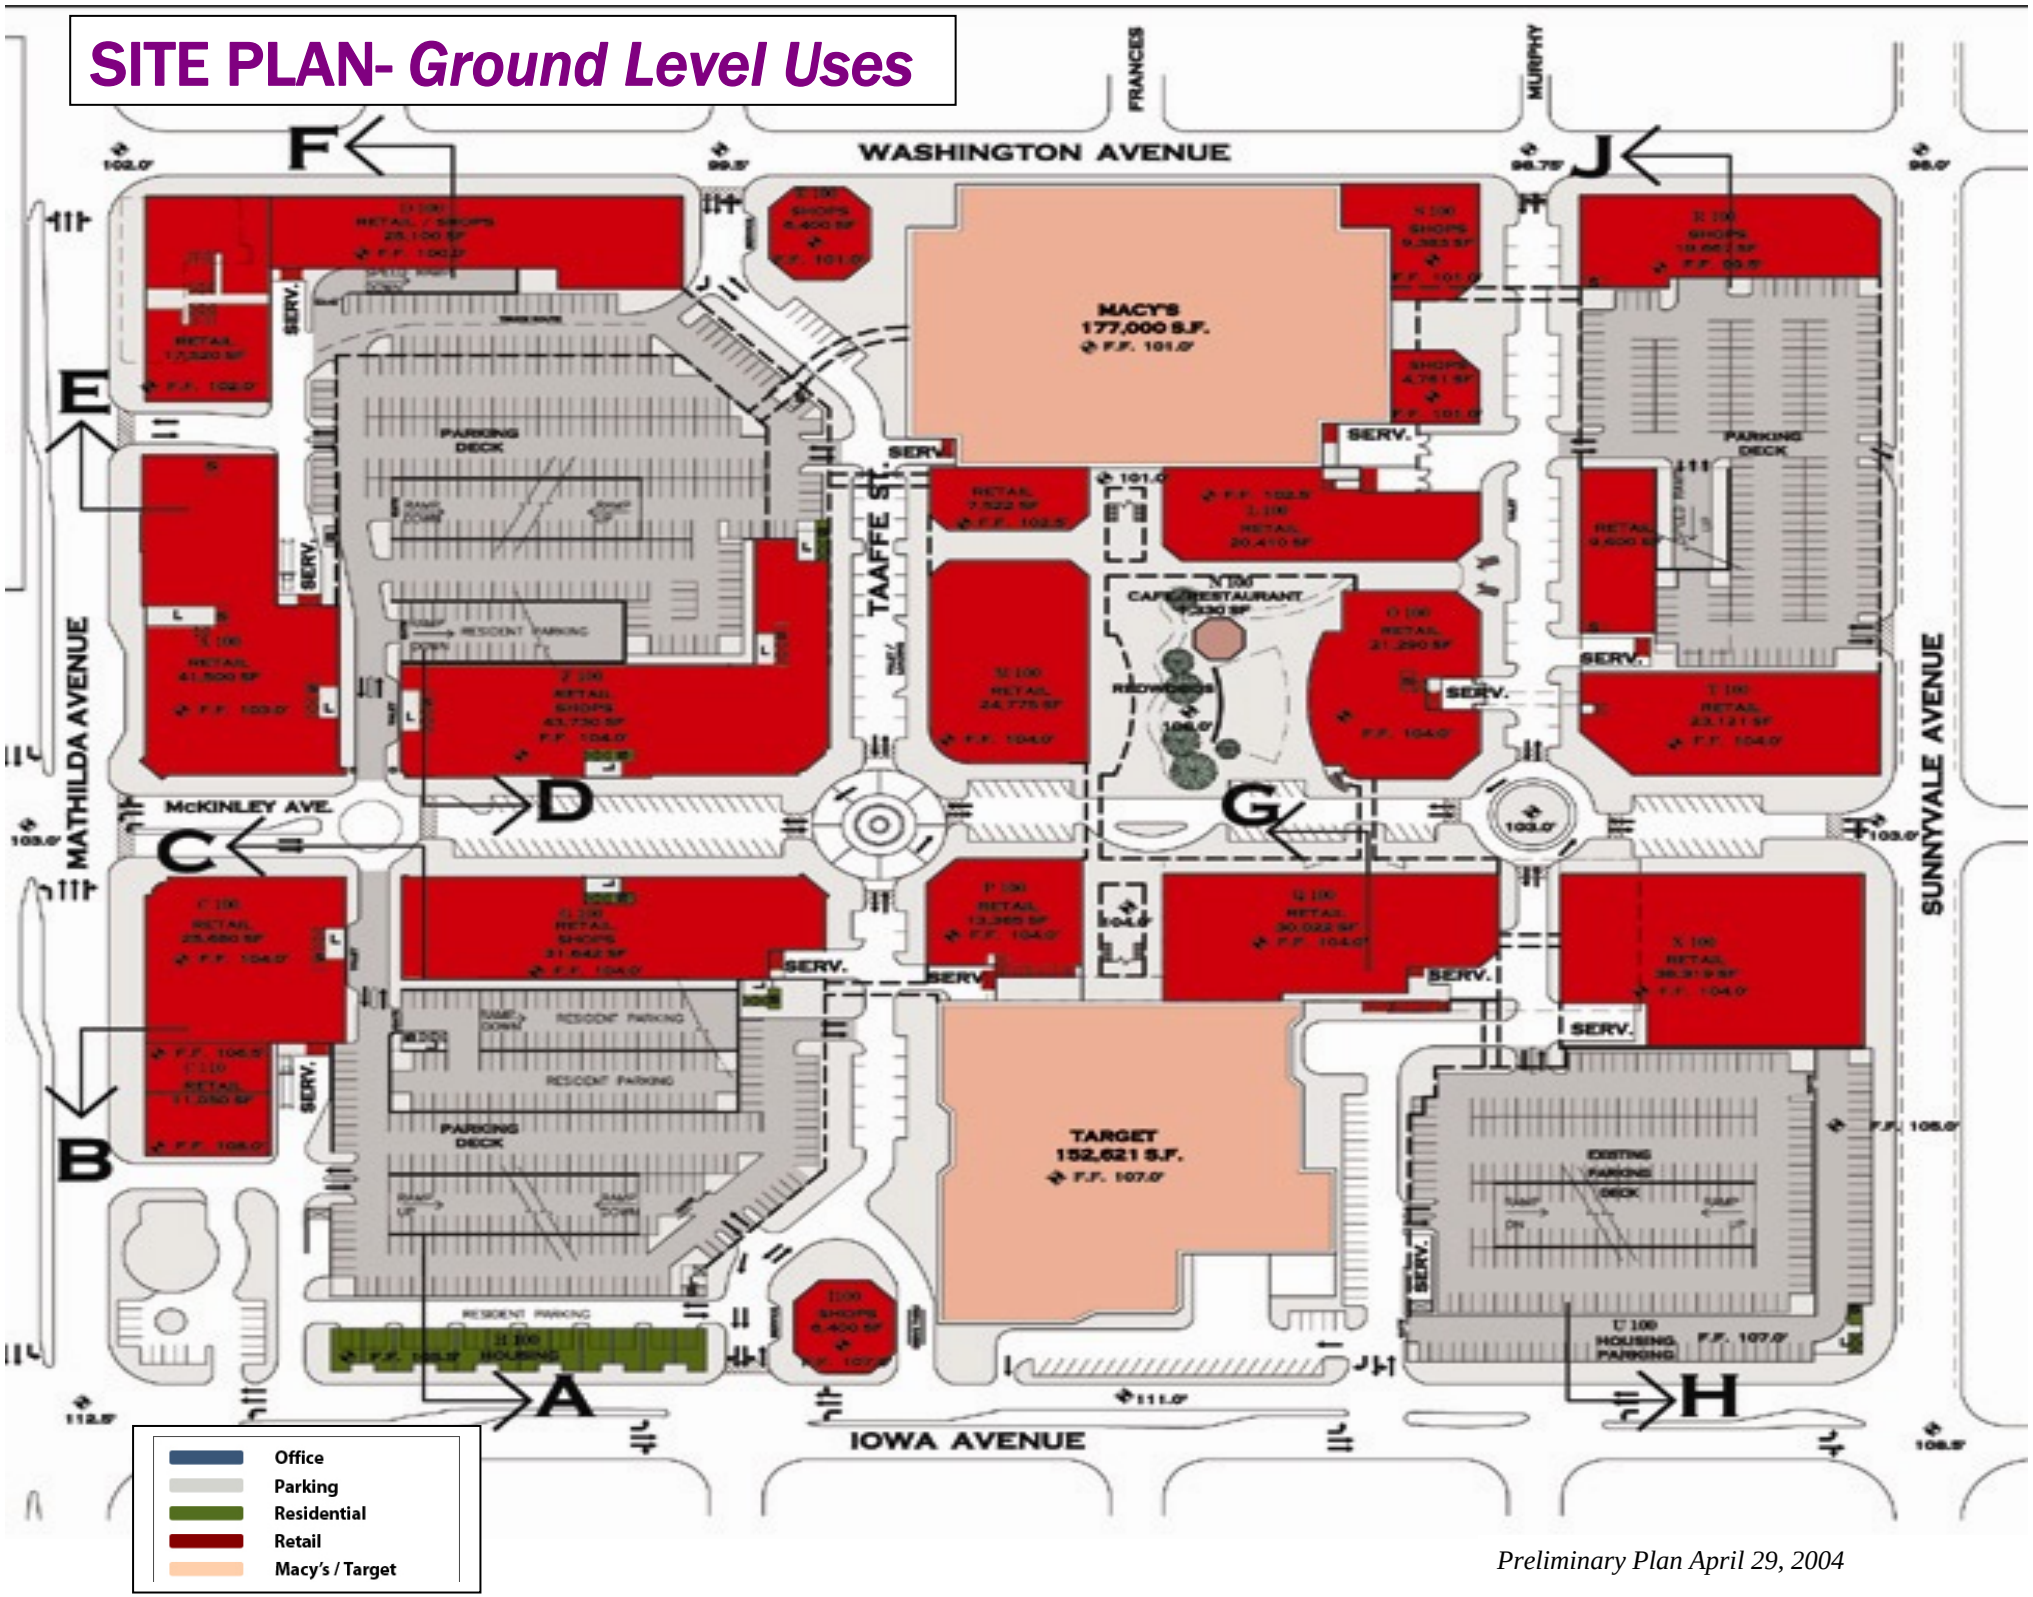

Preliminary Plan April 29, 2004

SITE PLAN- 2nd Story Uses

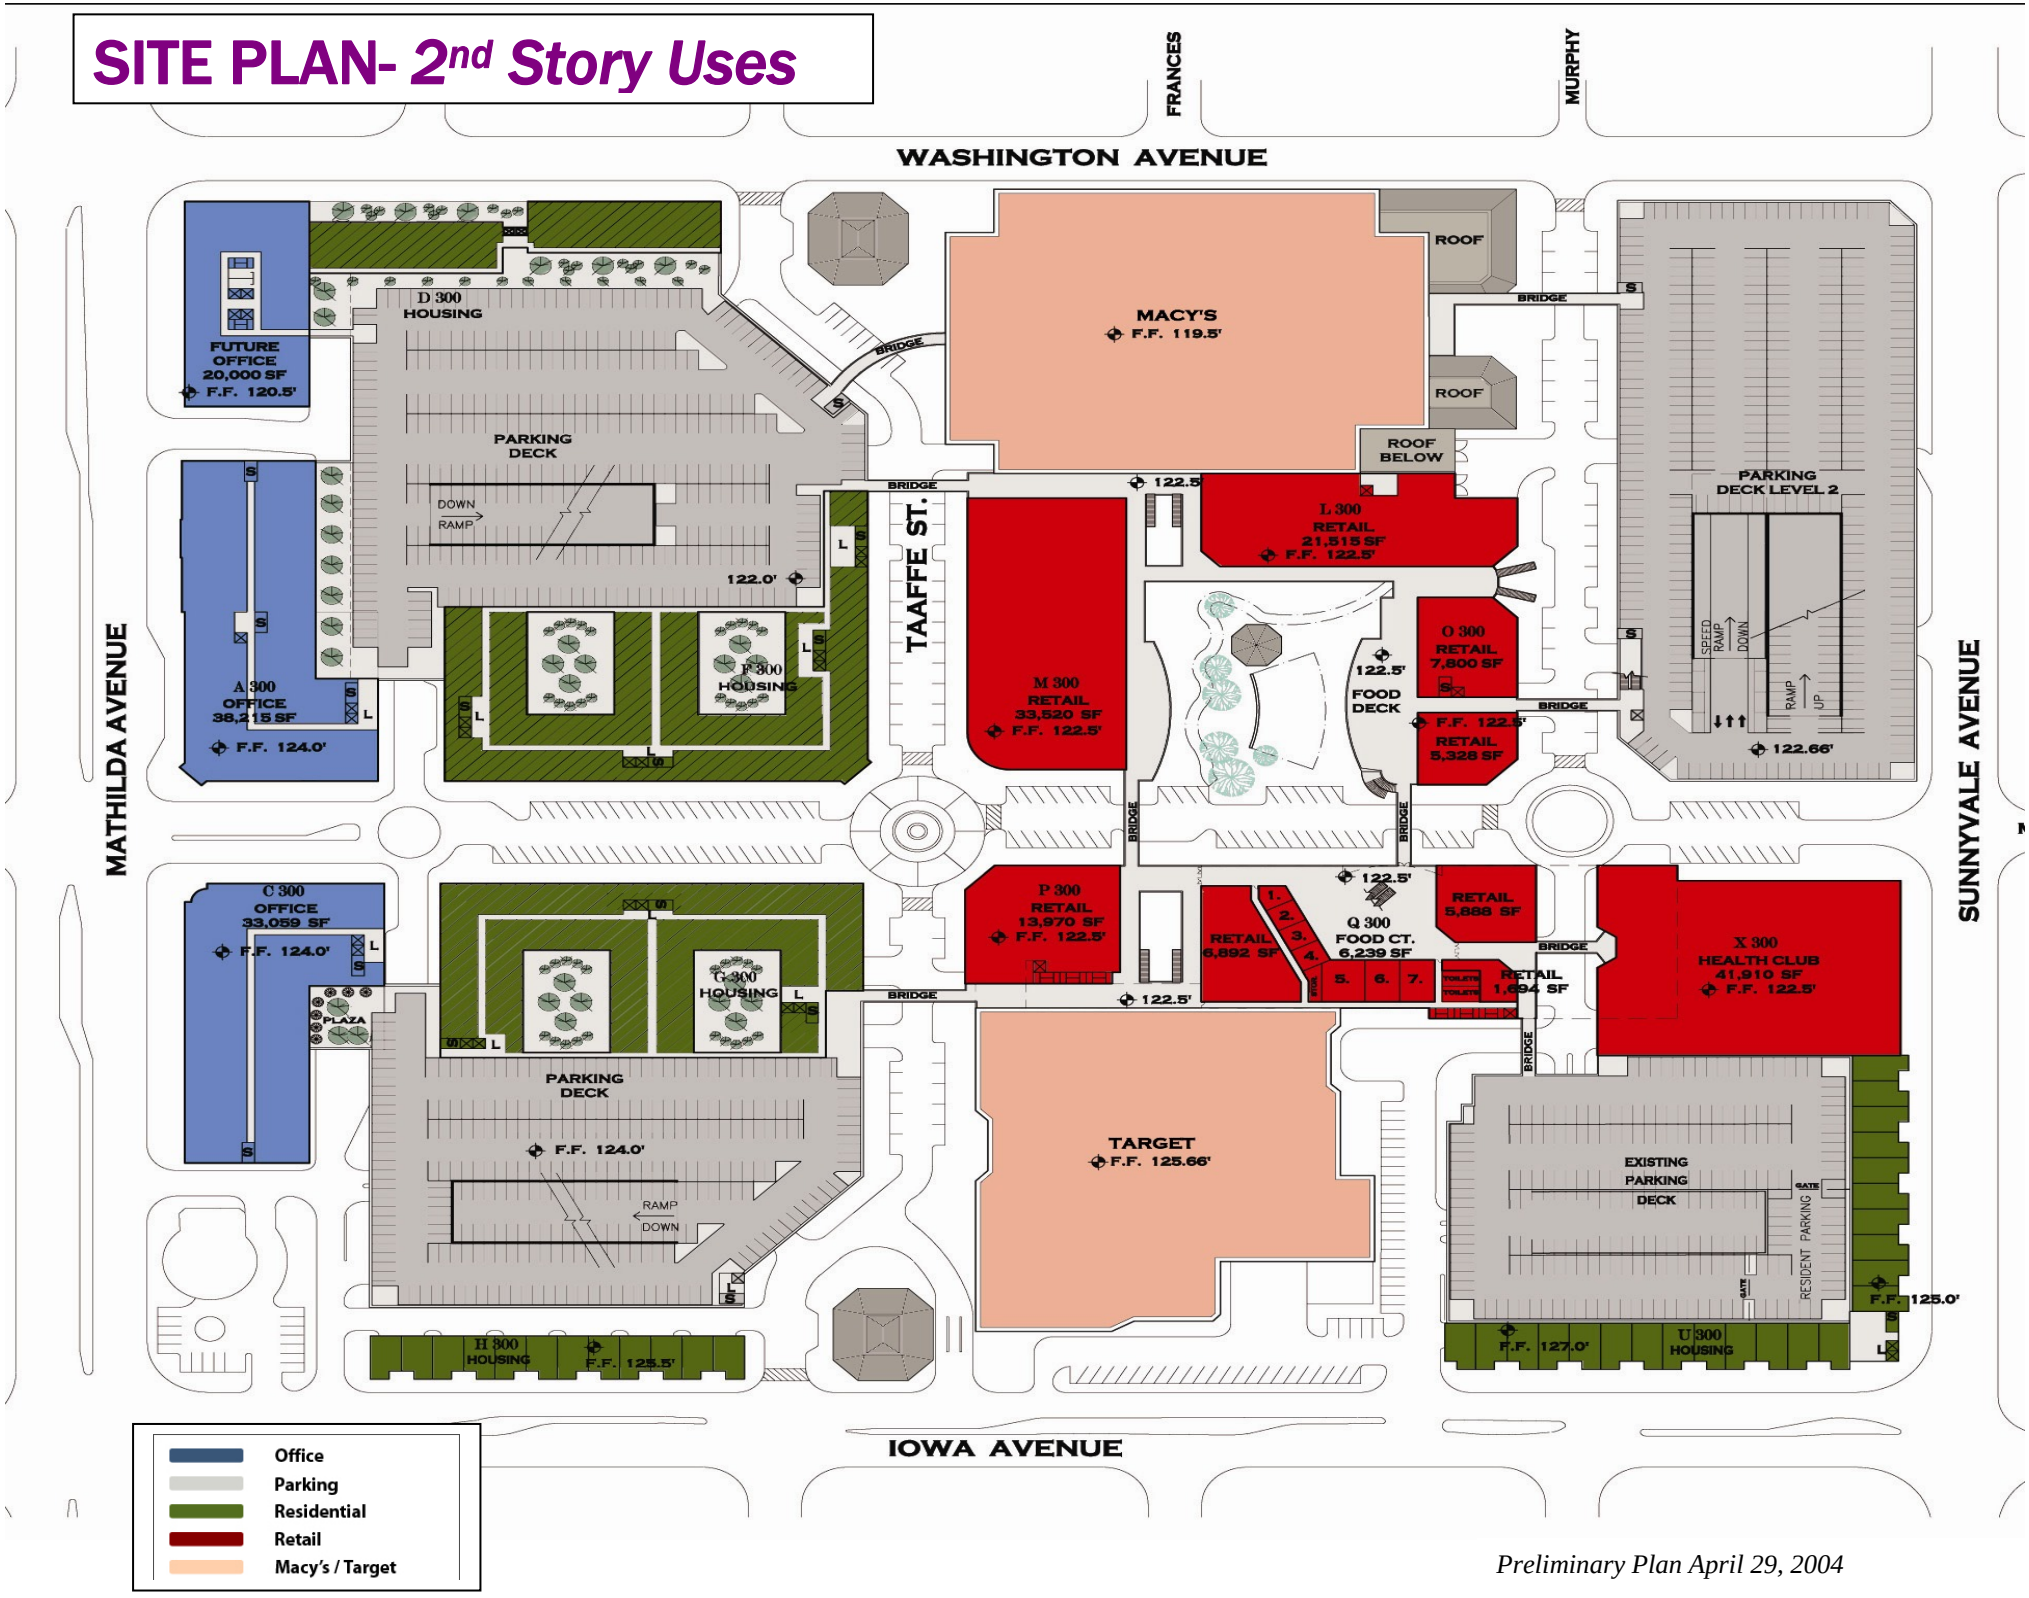

Preliminary Plan April 29, 2004